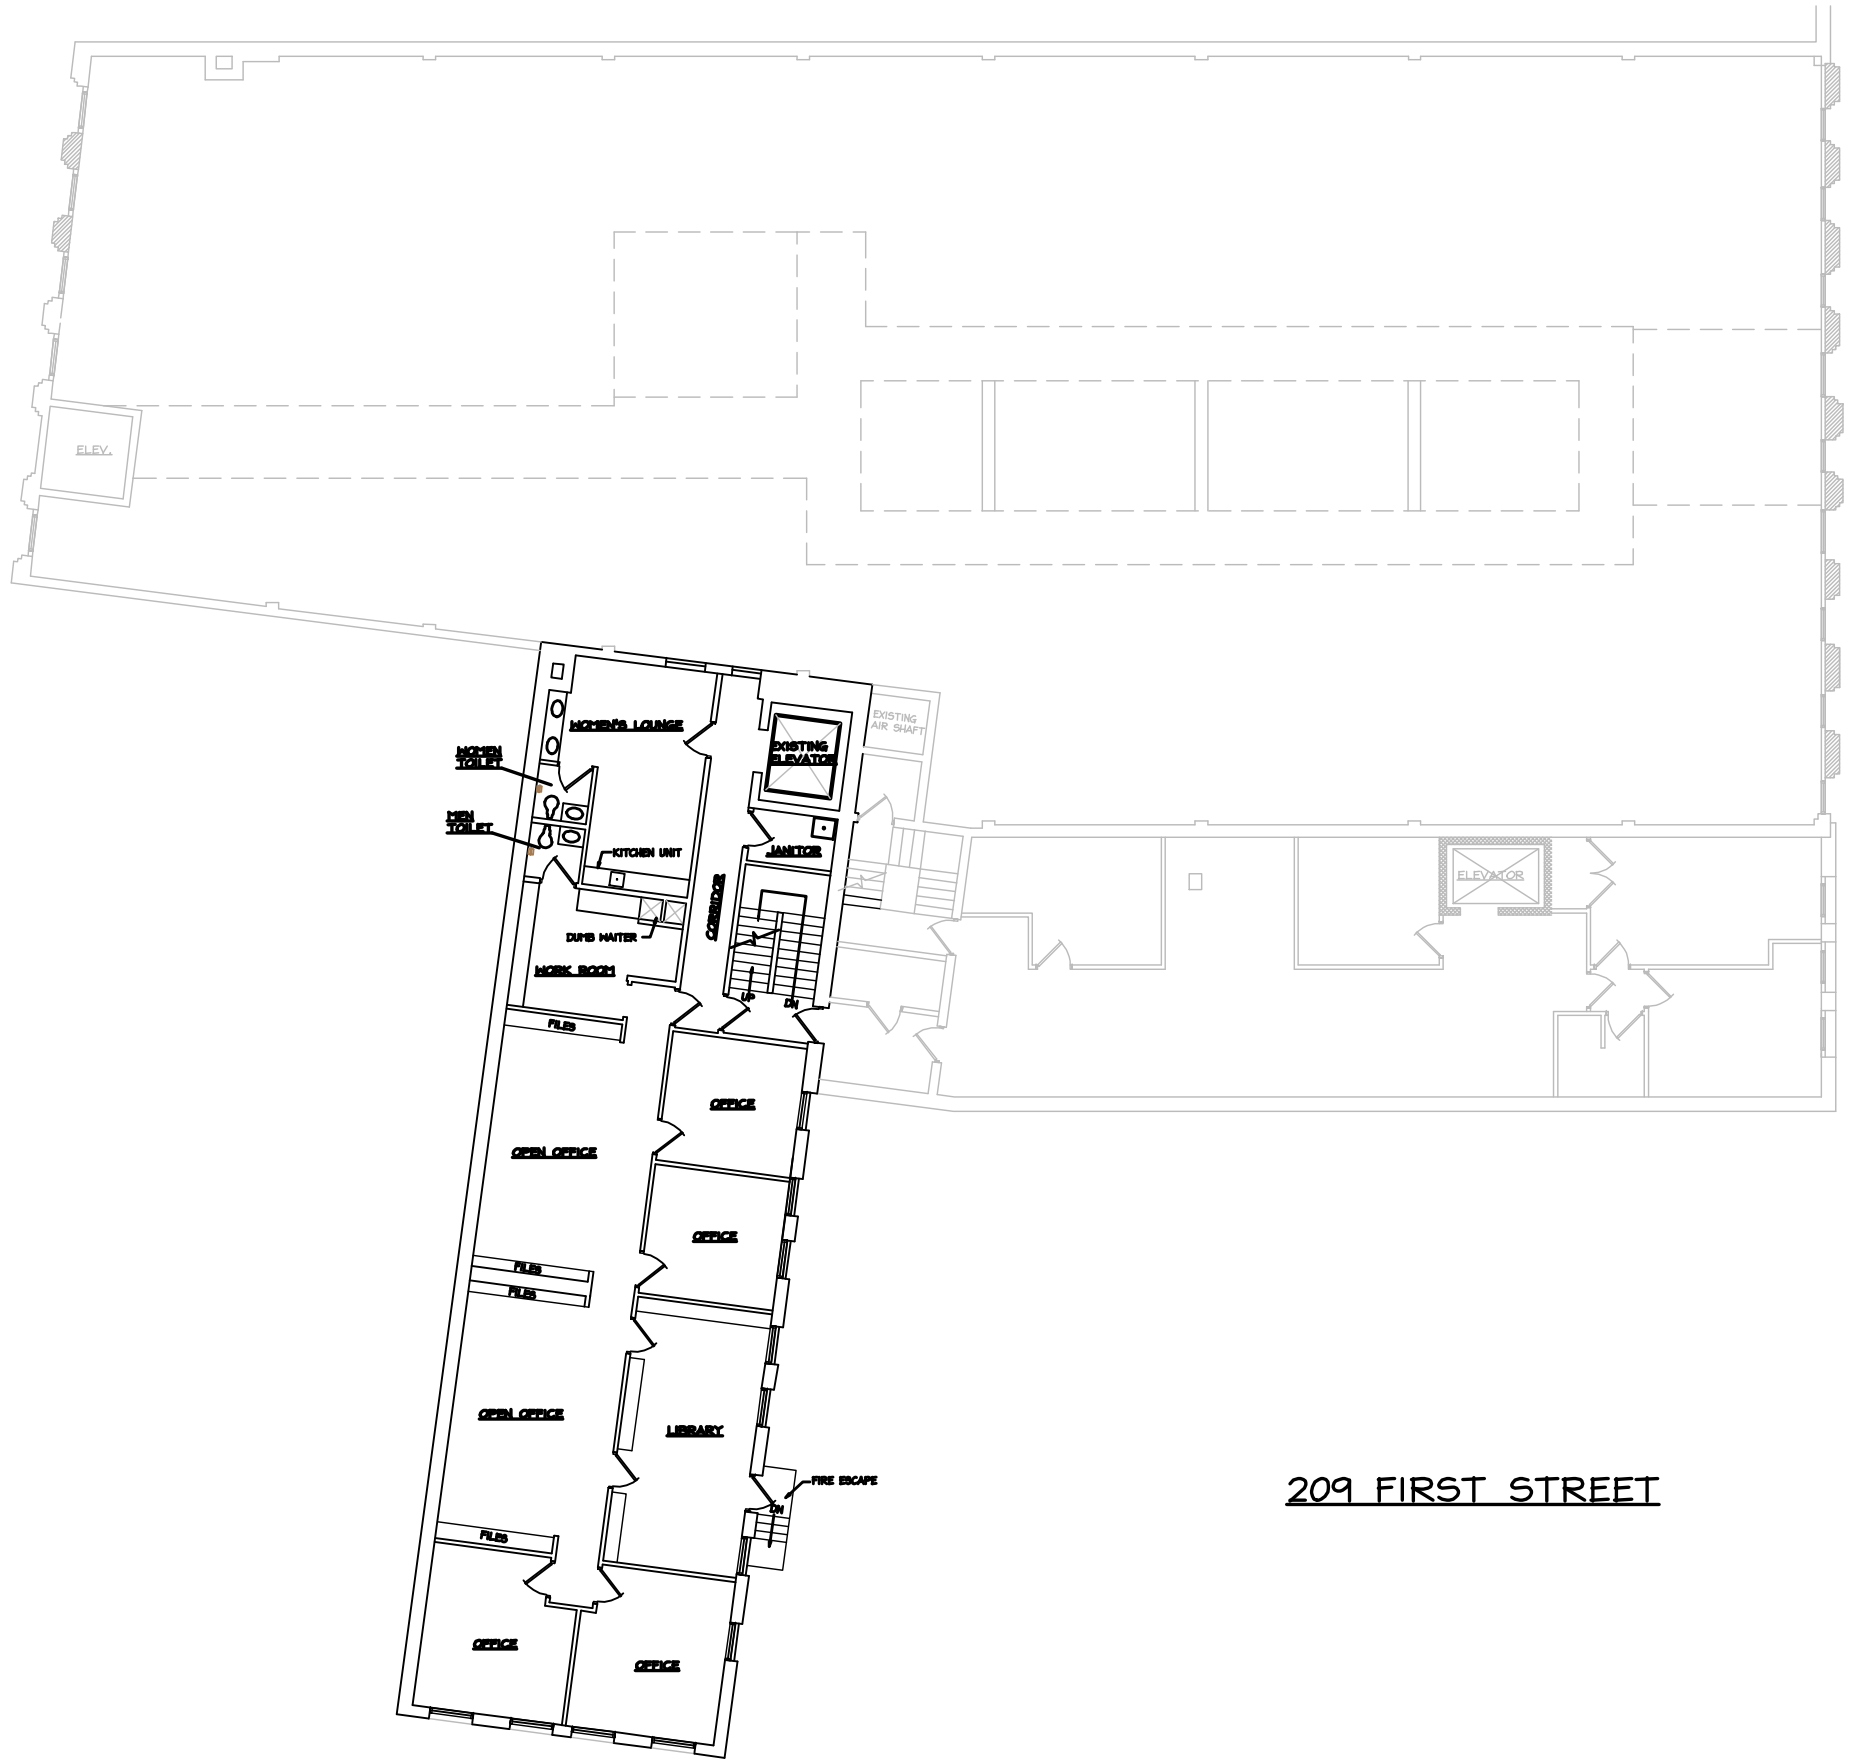

HILL STUDIO
Community Planning
Landscape Architecture
Architecture
Historic Preservation
120 W. Campbell Ave. SW
Roanoke, VA 24011
tel: 540-342-5263
fax: 540-343-9625
www.hillstudio.com

204 FIRST STREET
THIRD FLOOR PLAN
ROANOKE, VIRGINIA

Date: 02-18-05
Scale: 1/8" = 1'-0"
Revisions:

Drawn By: DCH/prmg
Review By: DCH
Project No. 0524

A3